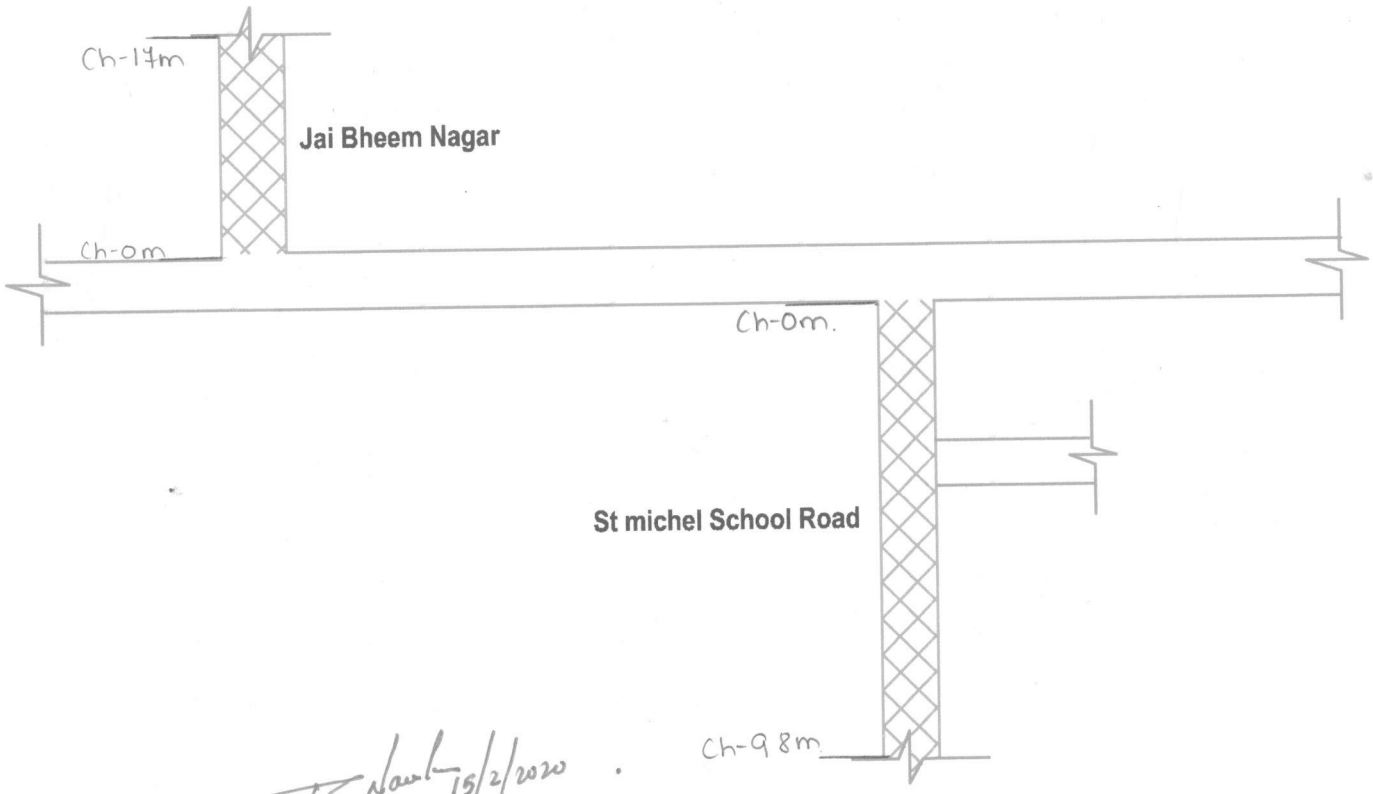

15/2/2020

15/2/2020

NOTES:-

1) Do Not Scale The Drawings
2) All Dimensions Are In meters

INDEX

CC ROAD | Existing Road

PROJECT	Improvements CC Roads and Darin at Kogilu Layout in Ward No.05 Byatarayanapura Sub Division.
CLIENT	BBMP

RUDRAPRASAD CONSULTANTS
STRUCTURAL ENGINEERS, ARCHITECTS
& PROJECT MANAGEMENT CONSULTANTS
No. 3 7th MAIN,
MALLESWARAM BANGALORE-560003
Ph : 23444801
Mob : 91-9448227083,91-9972924526
E-mail: rudraprasad3@rediffmail.com
Web: www.arkengineers.com

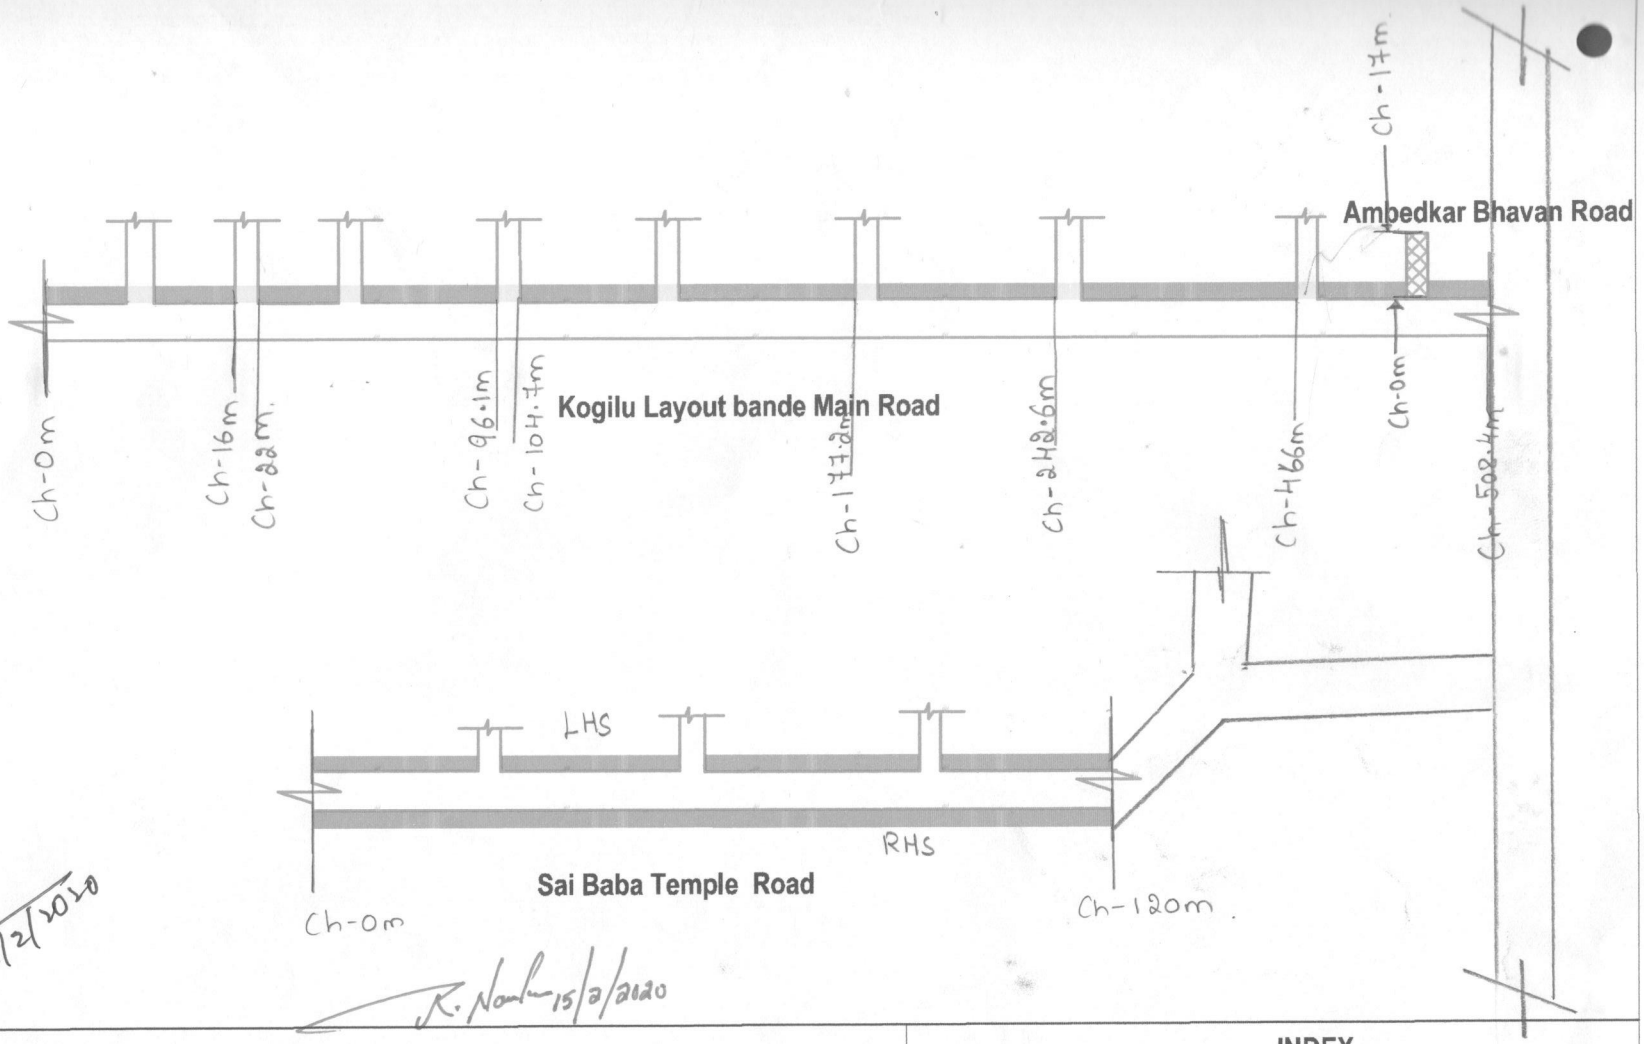

15/2/2020

K. Nandini 15/2/2020

NOTES:-

1) Do Not Scale The Drawings
2) All Dimensions Are In meters

INDEX

RCC DRAIN | CC ROAD | Culvert | Existing Road

PROJECT	Improvements CC Roads and Darin at Kogilu Layout in Ward No.05 Byatarayanapura Sub Division.
CLIENT	BBMP

RUDRAPRASAD CONSULTANTS
STRUCTURAL ENGINEERS, ARCHITECTS
& PROJECT MANAGEMENT CONSULTANTS
No. 3 7th MAIN,
MALLESHWARAM BANGALORE-560003
Ph : 23444801
Mob : 91-9448227083,91-9972924826
E-mail: rudraprasad3@rediffmail.com
Web: www.orhengineers.com